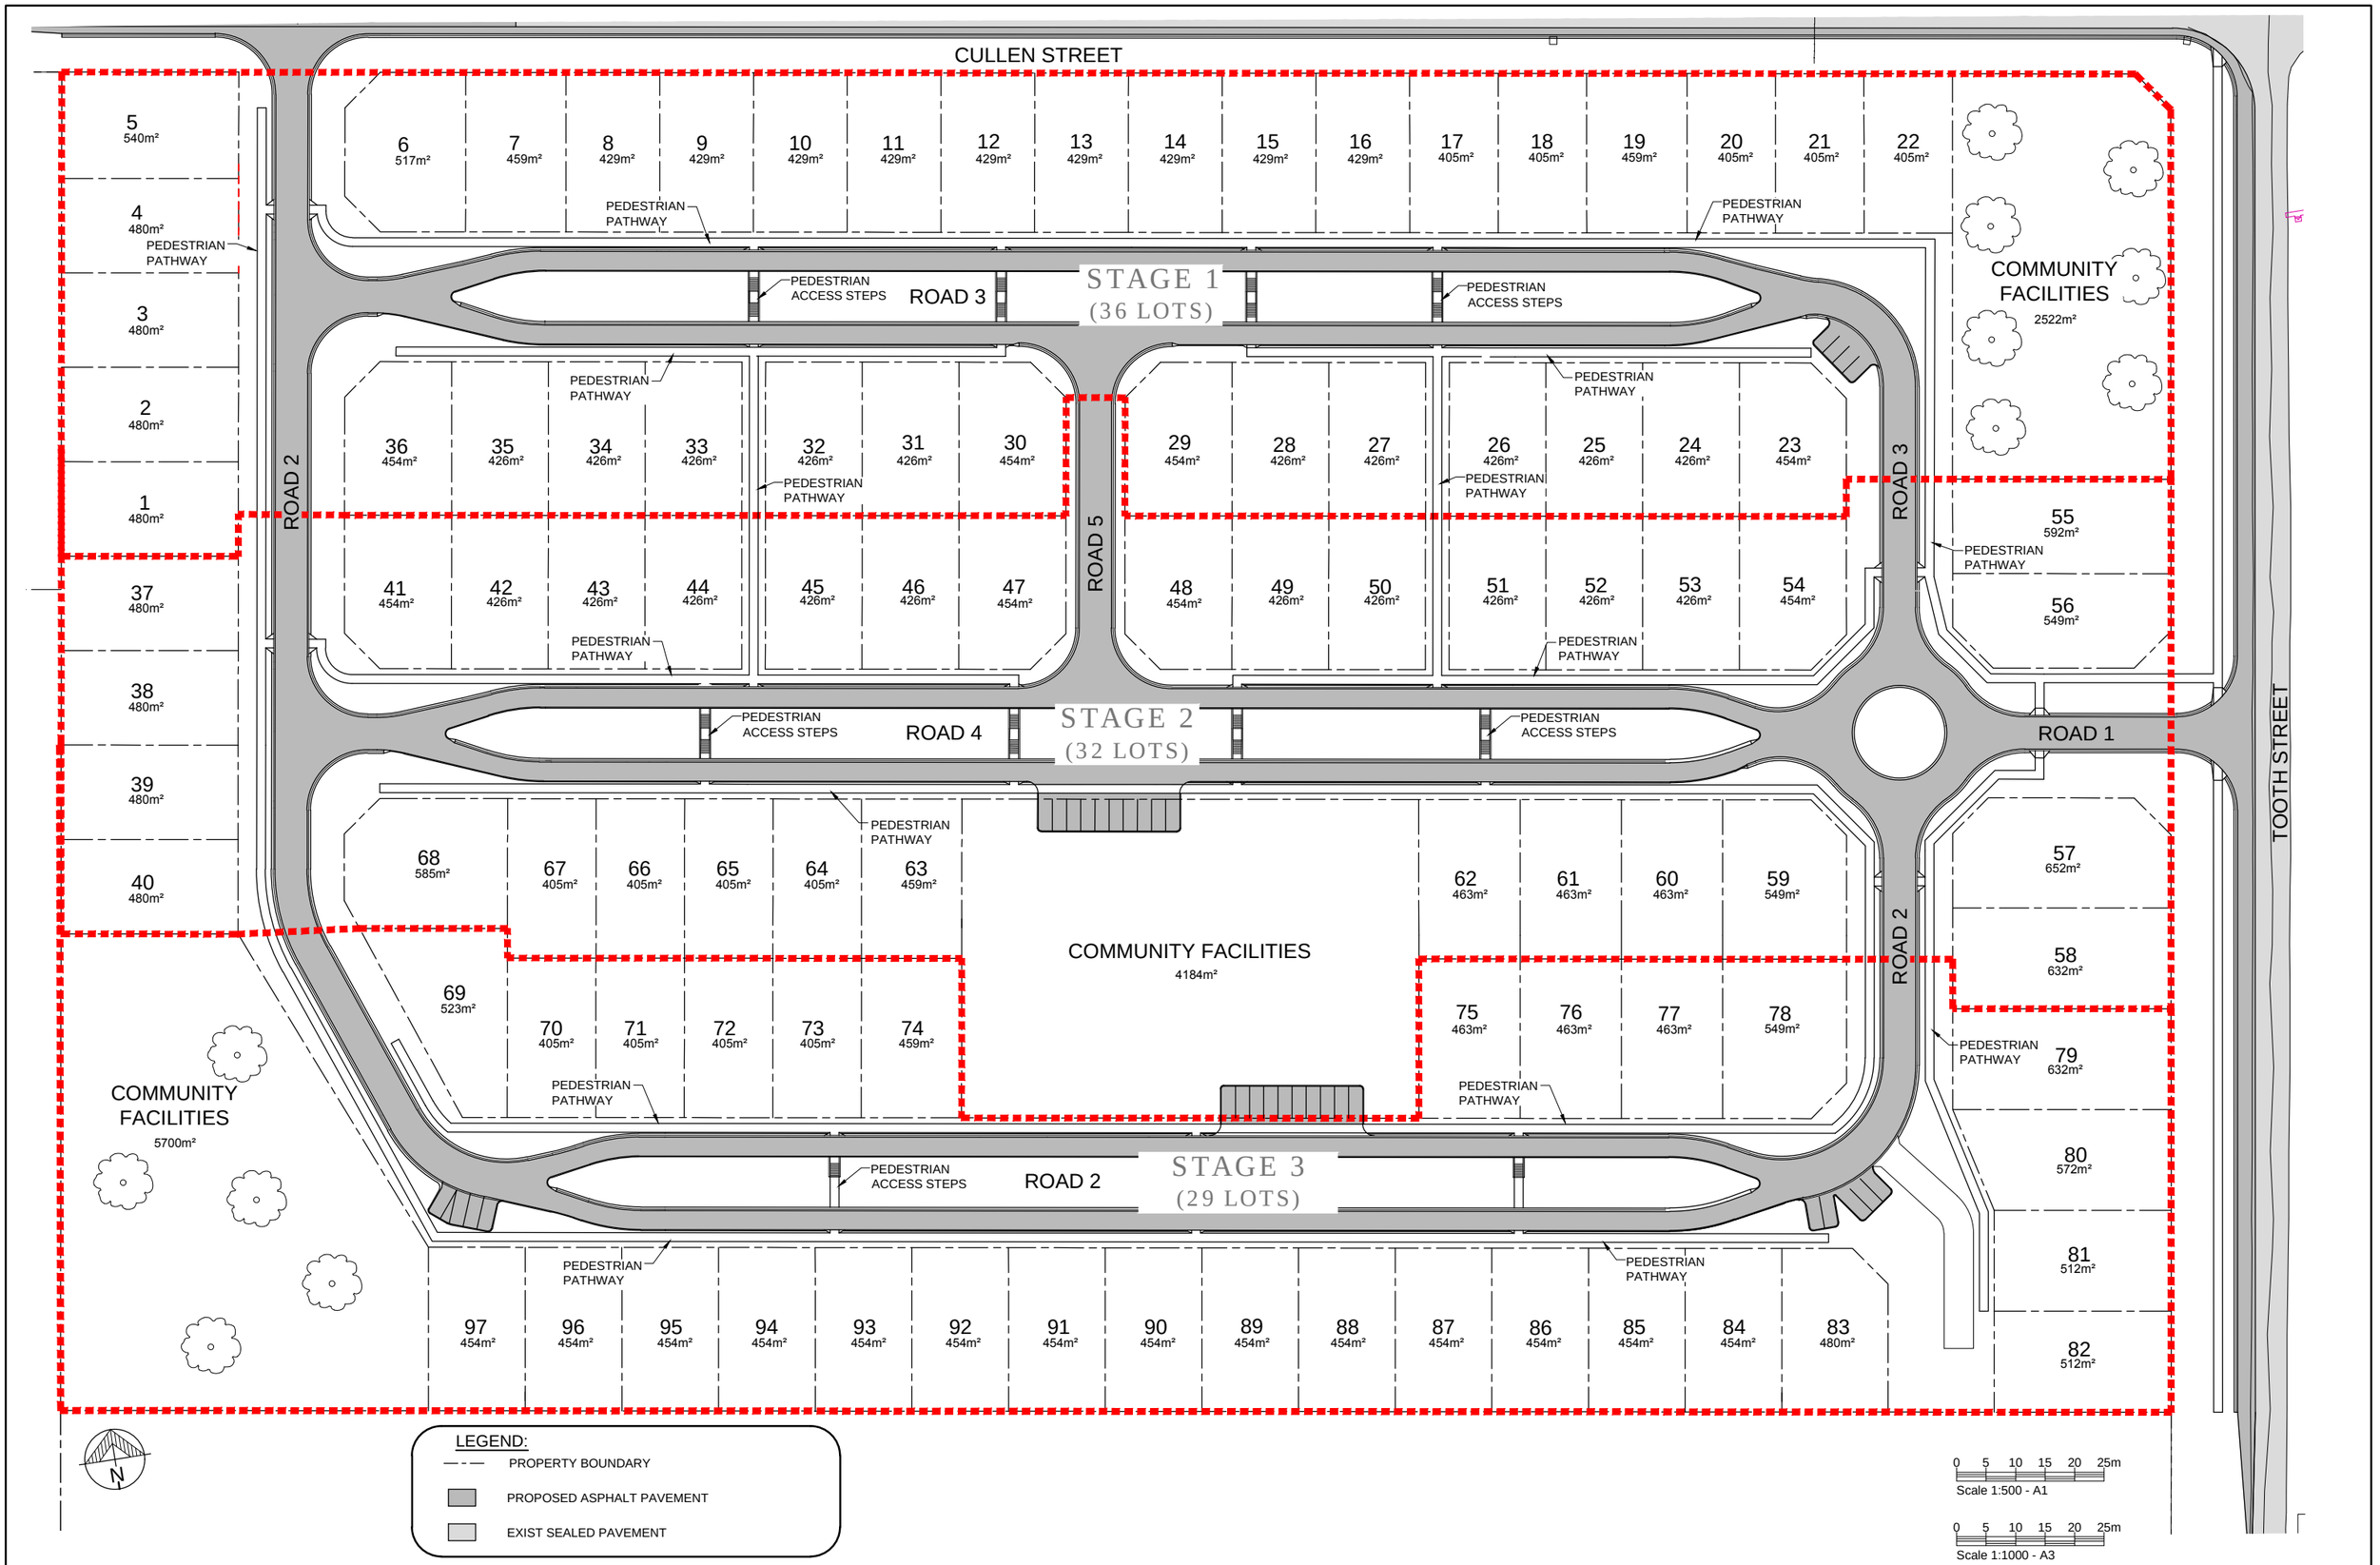

-	FOR REVIEW	-	APM		
REVISIONS		DATE	DWN	CHK	APP

© These drawings remain the property of AM Civil Design Pty Ltd and must not be copied in any format without the written permission of the owners of the copyright.

AM CIVIL Consulting Engineers

P: 07 4613 3364
M: 0417 165 393
E: andrew@amcivildesign.com.au

Client: SUNLIFE WARWICK

Project: RESIDENTIAL SUBDIVISION
TOOTH STREET
WARWICK

Title: PRELIMINARY LOT LAYOUT PLAN

Drawn: APM

Designed: APM

Job No. 364

Date MAR'2022

Drawing No. MP-01

Revision -